Name of Work :- Construction of CC Road, RCC drain & RCC culvert in Somehwara Layout and Surrounding area at Kattigenahalli in Ward No.05

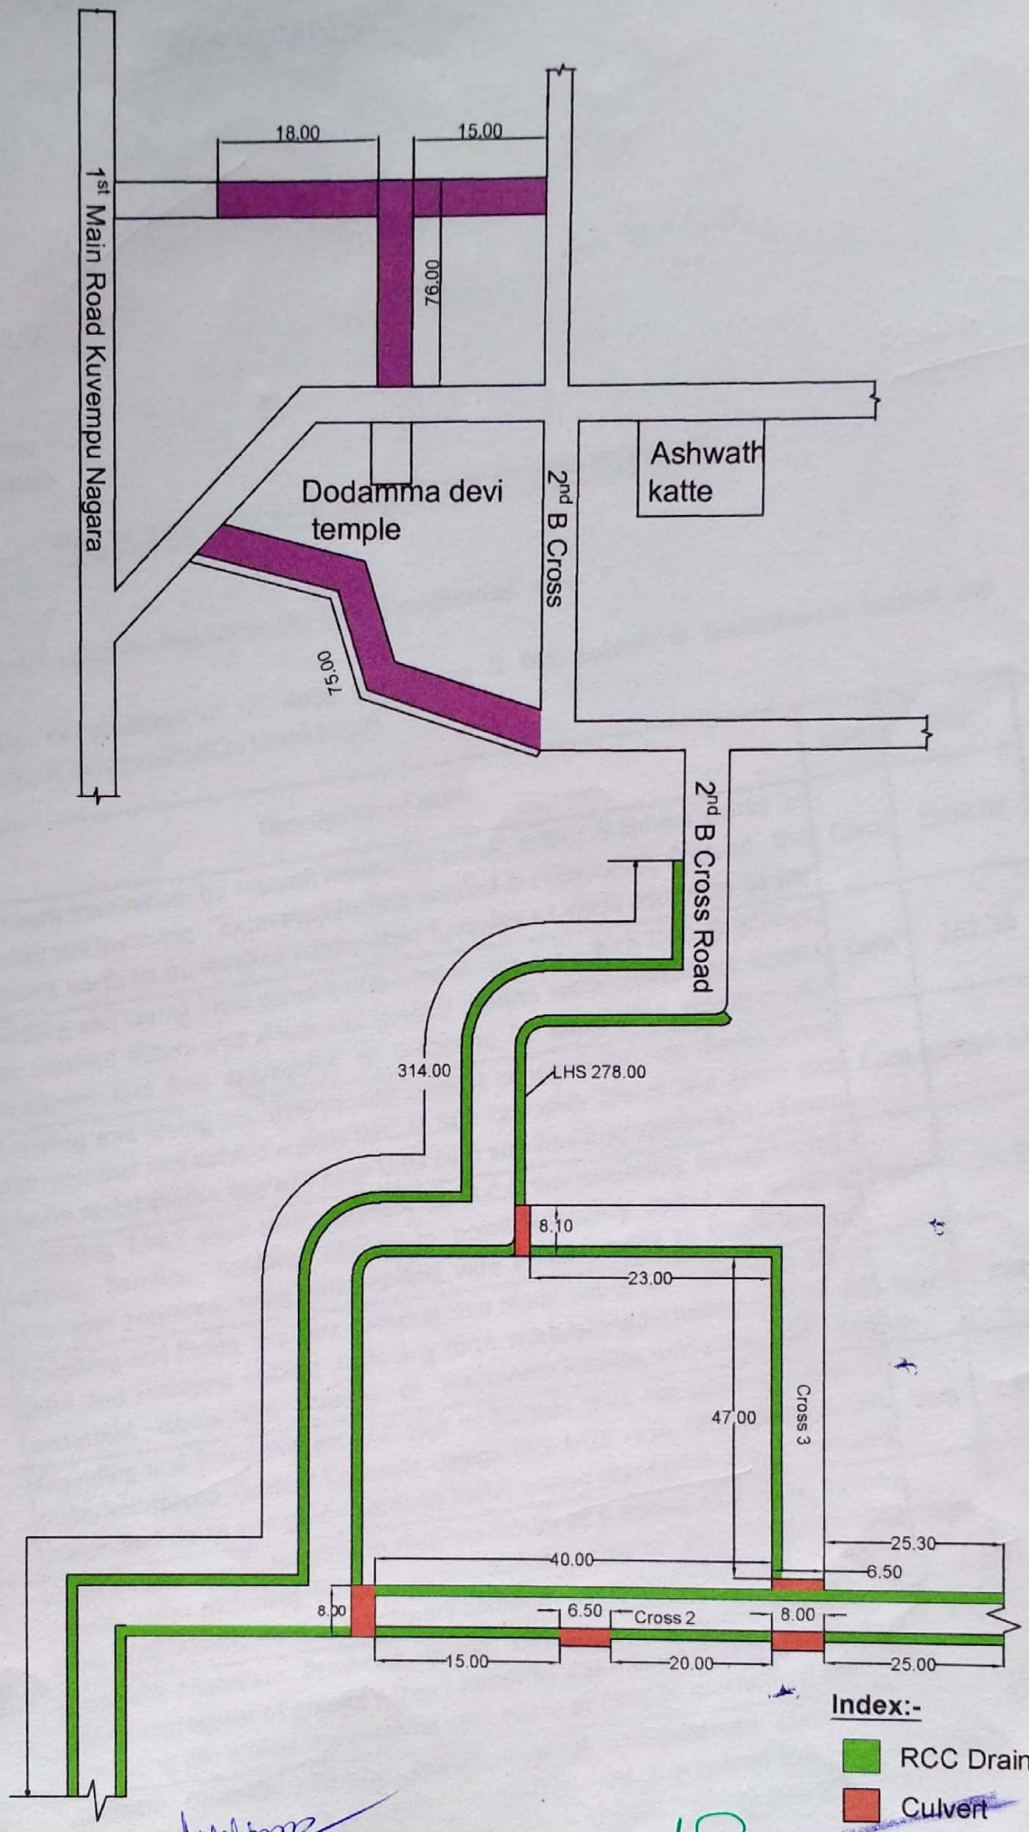

Assistant Engineer
Ward No.05

Assistant Executive Engineer
Byatarayanapura Sub division,

All Dimensions are in Meters

Scanned with CamScanner